

PLAN SHOWING THE PROPOSED ADDITIONAL CONSTRUCTION OF A BRITISH INTERNATIONAL SCHOOL BUILDING IN R.S.NO:124/2A, THIRUPPUVANAM-POOVANTHI ROAD, MADAPURAM VILLAGE, MADAPURAM PANCHAYAT, THIRUPPUVANAM PANCHAYAT UNION, THIRUPPUVANAM TALUK, SIVAGANGAI DISTRICT.

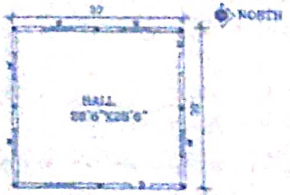

EXG GROUND FLOOR PLAN

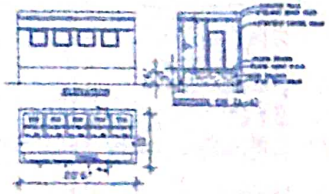

PRO GROUND FLOOR TOILET PLAN




1'6"X3'0" RCC COLUMN FOUNDATION DETAILS






ELEVATION

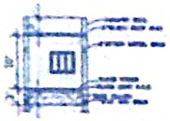

SECTION ON (A-A)



PRO GROUND FLOOR PLAN

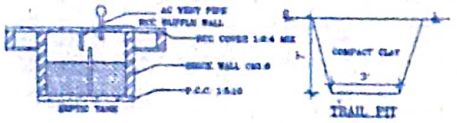

TRAIL PIT






ELEVATION




SECTION ON (A-A)

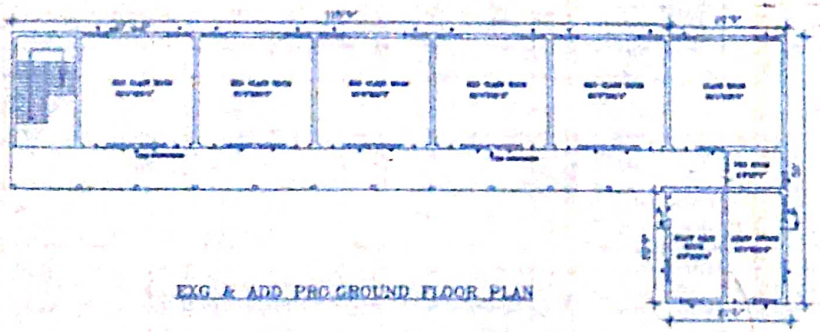

EXG & ADD PRO GROUND FLOOR PLAN

REFERENCE		
MD	– DOOR	3'0"X7'0"
D	– DOOR	4'0"X7'0"
D1	– DOOR	2'6"X7'0"
W	– WINDOW	4'0"X4'0"
W1	– WINDOW	3'0"X4'0"

SITE PLAN

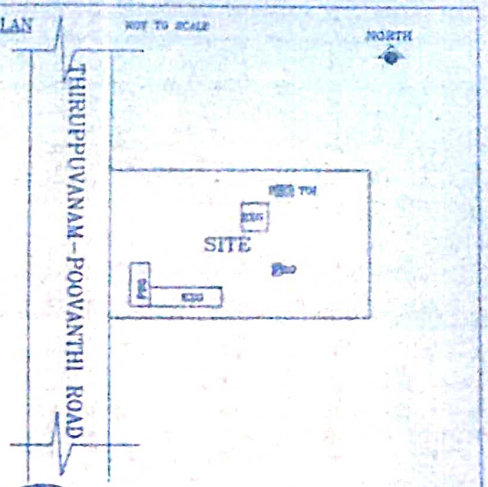

OFFICE USE



கூடுதல் கட்டிட அனுமதி
வரைபட எண்: 124/2A
நாள்: 24/12/2022 திருத்தம் 26/10/2023

AREA DETAILS:

		SQ.F	SQ.M
TOTAL AREA OF SITE	:-	106000.00	10130.11
EXG.GROUND FLOOR AREA	:-	4295.58	399.26
PRO.GROUND FLOOR AREA	:-	1054.00	97.95
PRO.GROUND FLOOR AREA PRINCIPAL	:-	187.00	17.37
PRO.GROUND FLOOR TOILET AREA	:-	205.00	19.05
OPEN AREA	:-	103288.32	9597.42

DRAWN BY :-
ER N.SRINIVASARAMANUJAM

DATE :

SCALE : 1" = 10'0"

Er.N.SRINIVASARAMANUJAM B.E.,
Chartered Engineer
Professional Engineer

ENGINEER

APPLICANT